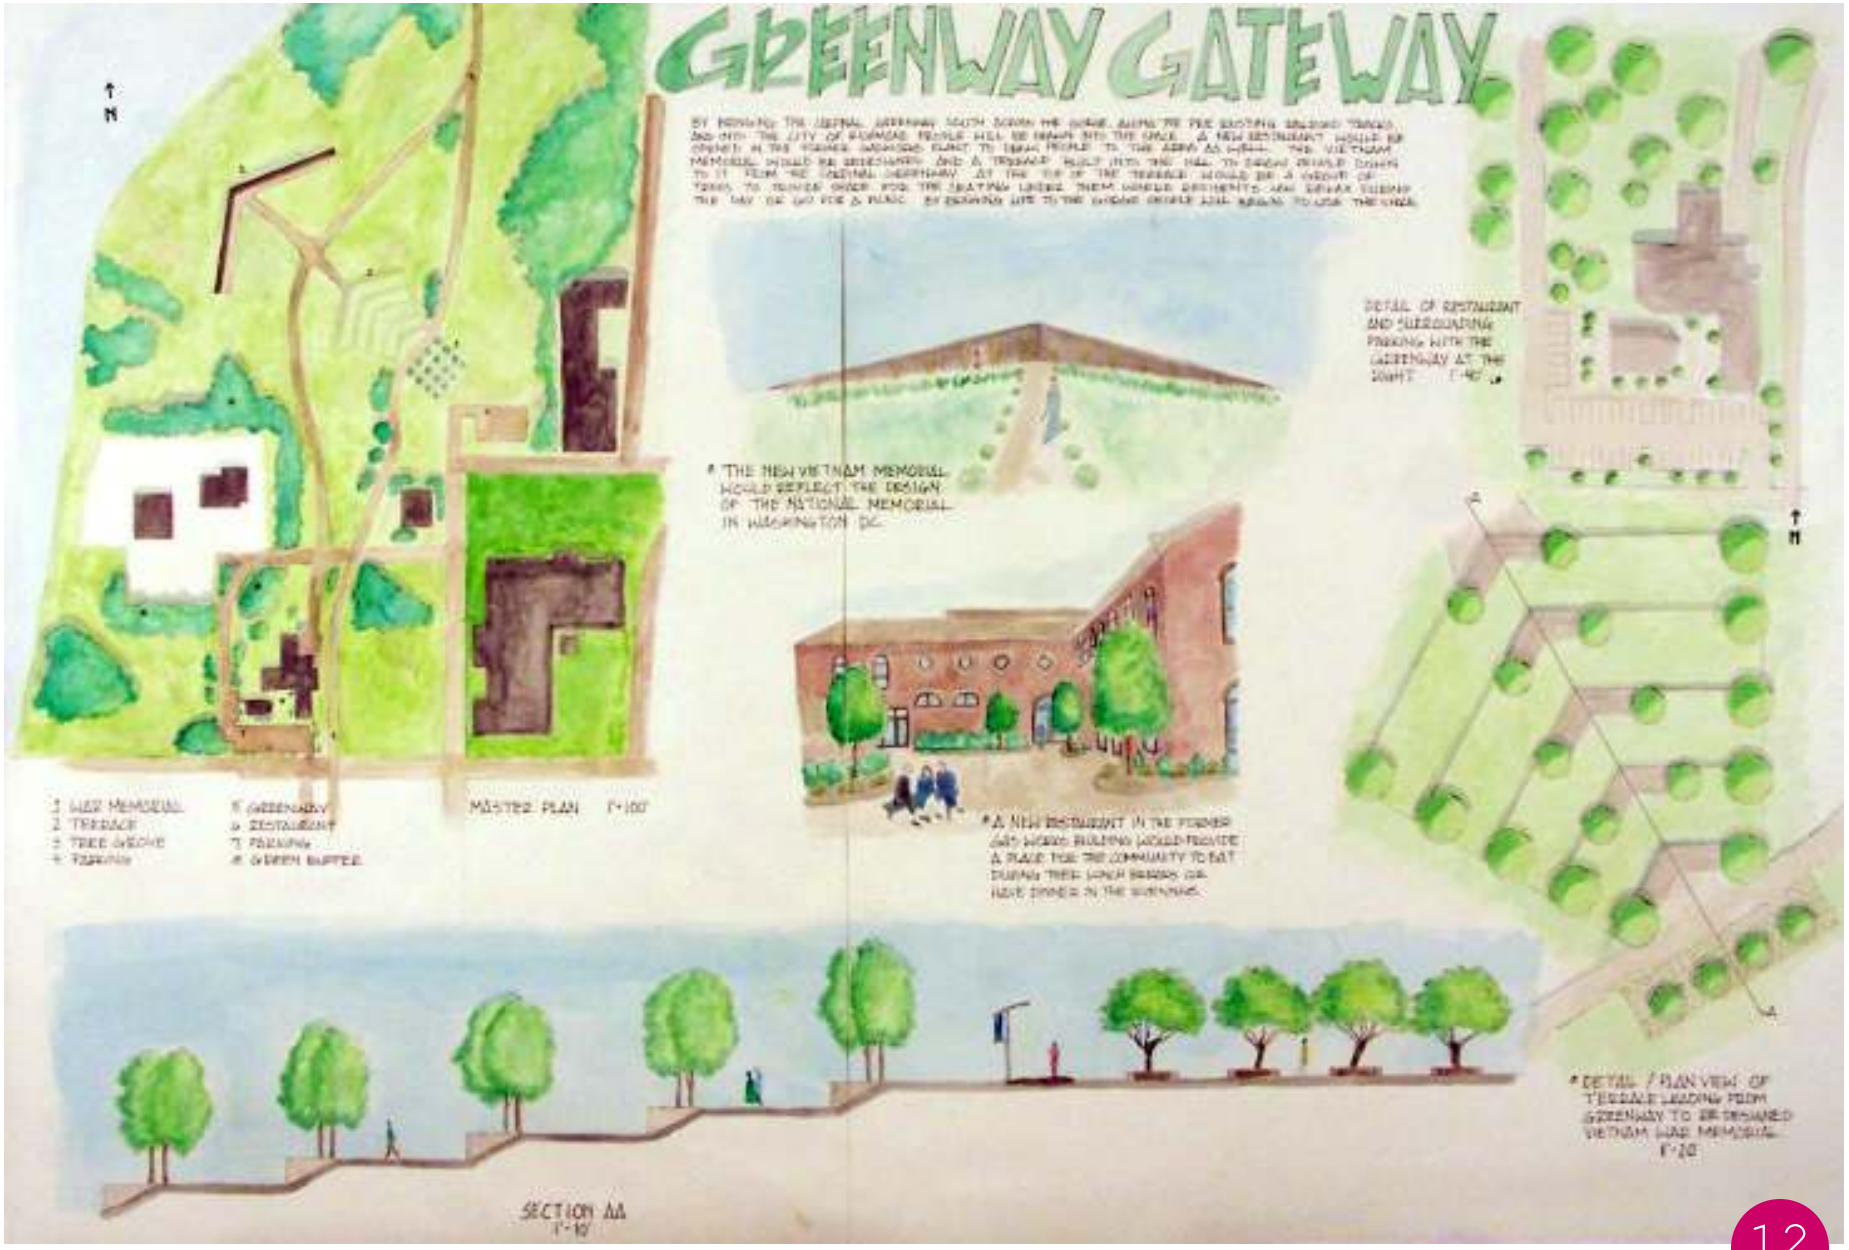
GREENWAY GATEWAY
N
MASTER PLAN 1"=100'
* THE NEW VIETNAM MEMORIAL WOULD REFLECT THE DESIGN OF THE NATIONAL MEMORIAL IN WASHINGTON DC.
DETAIL OF RESTAURANT AND SURROUNDING PARKING WITH THE GREENWAY AT THE RIGHT
* A NEW RESTAURANT IN THE FORMER ART WORKS BUILDING WOULD PROVIDE A PLACE FOR THE COMMUNITY TO EAT DURING THEIR LUNCH BREAKS OR HAVE DINNER IN THE EVENINGS.
* DETAIL / PLAN VIEW OF TERRACE LEADING FROM GREENWAY TO RESTORED VIETNAM WAR MEMORIAL
SECTION AA